



THE OLD VICARAGE
GROUND FLOOR PLAN

INDICATIVE 1:100 SCALE
FOR GENERAL INFORMATION
ALL DIMENSIONS TO CHECKED ON SITE

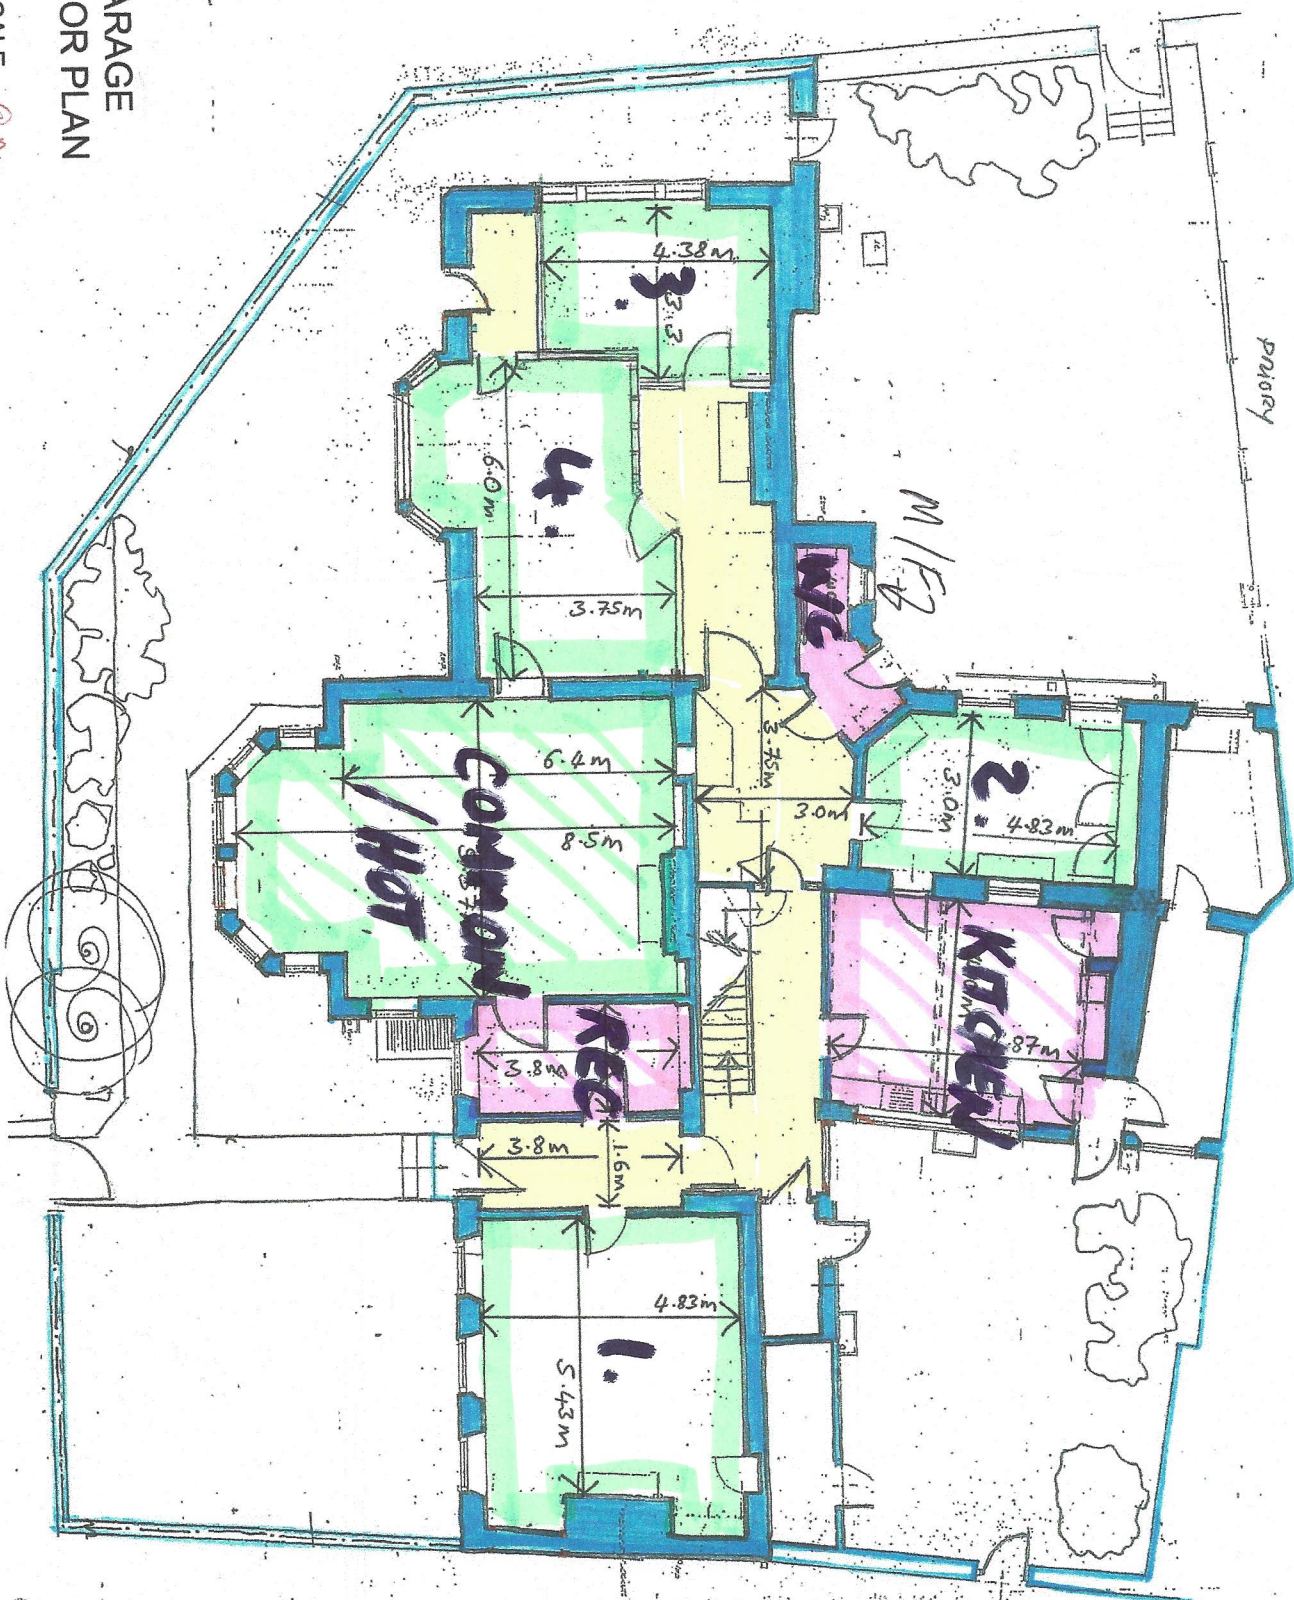

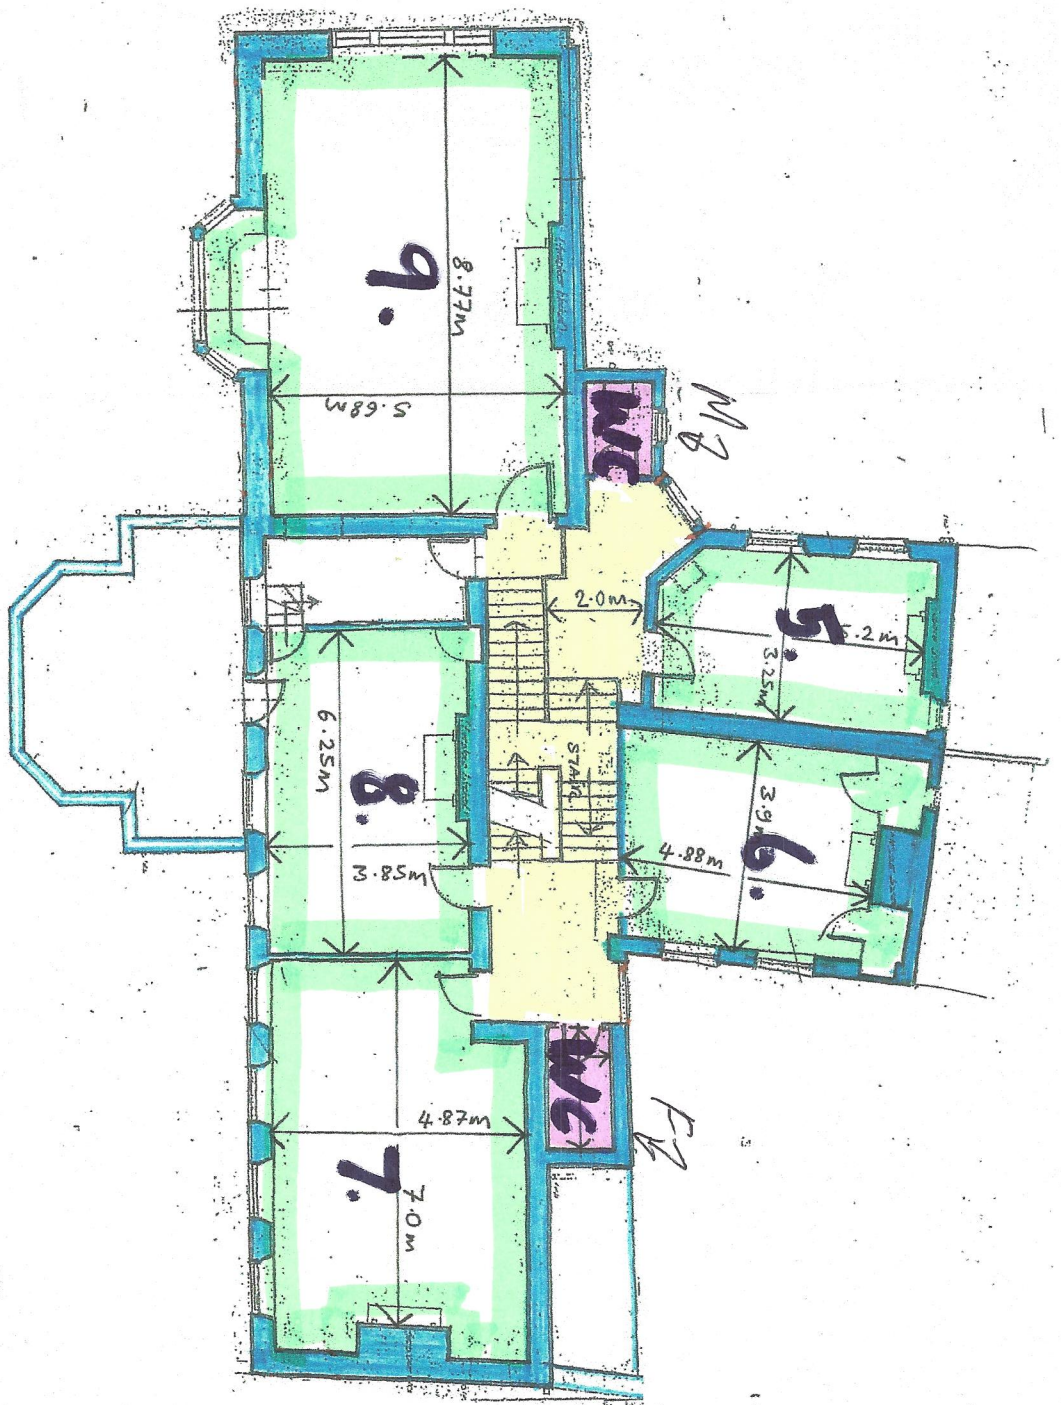


THE OLD VICARAGE FIRST FLOOR PLAN

INDICATIVE 1:100 SCALE @ A3
FOR GENERAL INFORMATION
ALL DIMENSIONS TO CHECKED ON SITE


OPTION B

11.

12.

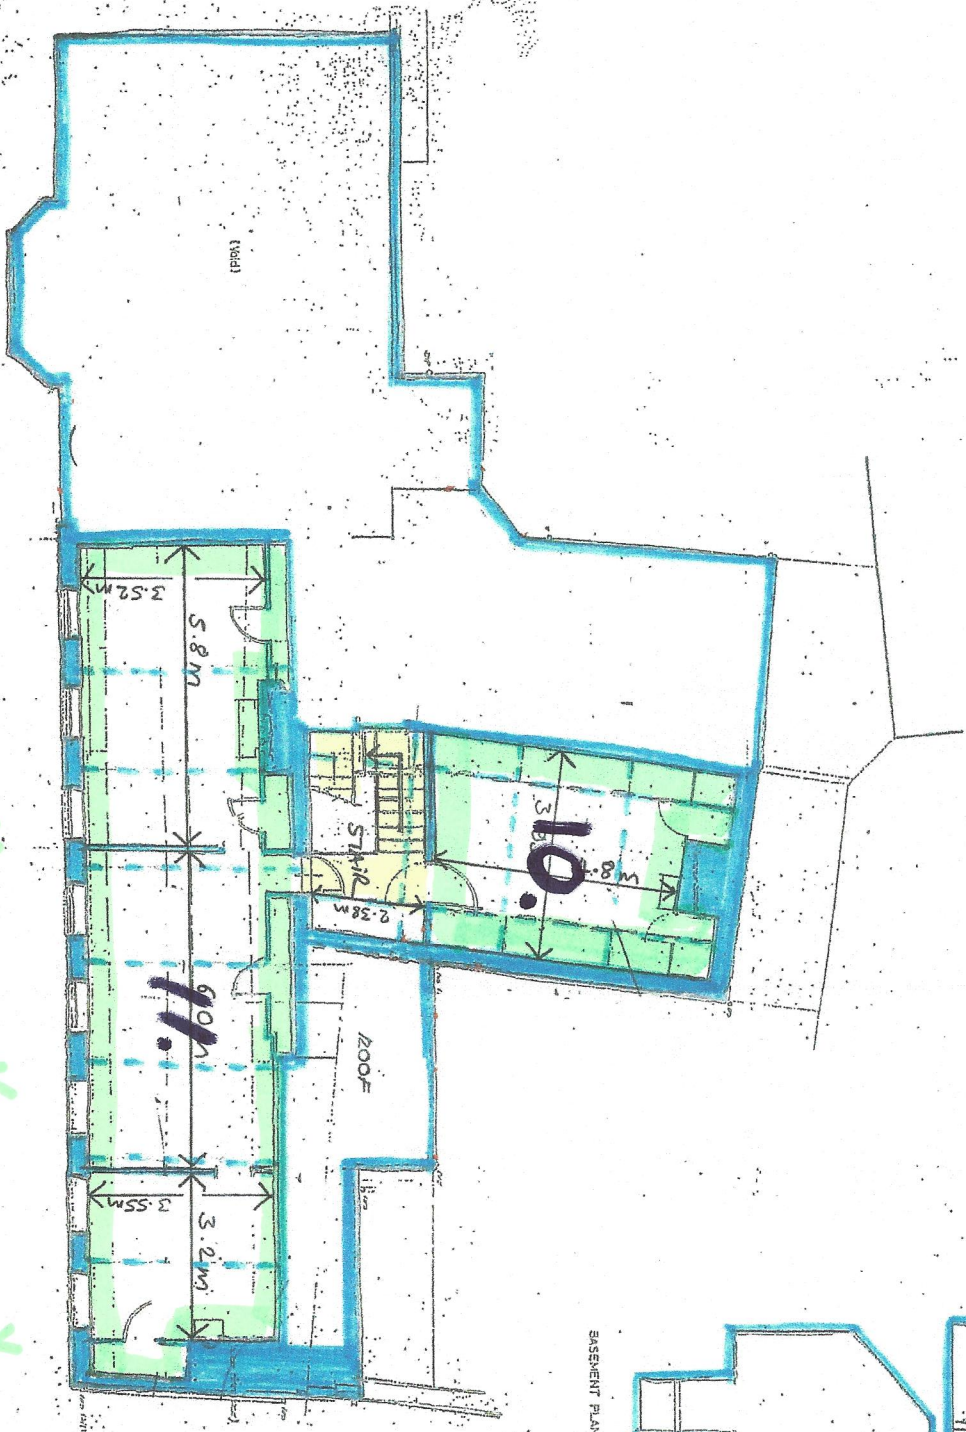

BASMENT PLAN

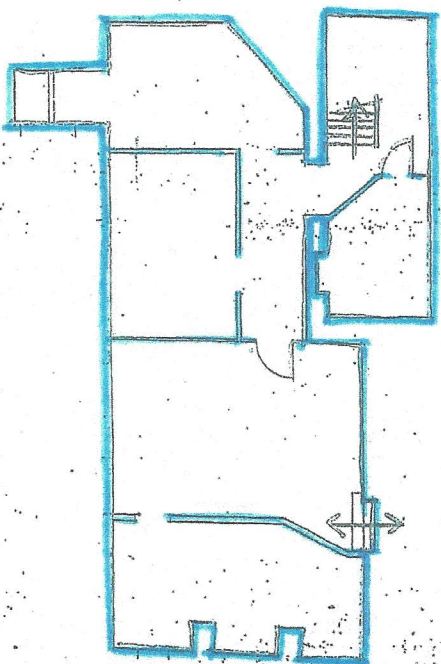

THE OLD VICARAGE SECOND FLOOR PLAN AND CELLAR

INDICATIVE 1:100 SCALE @ 1/3
FOR GENERAL INFORMATION
ALL DIMENSIONS TO CHECKED ON SITE